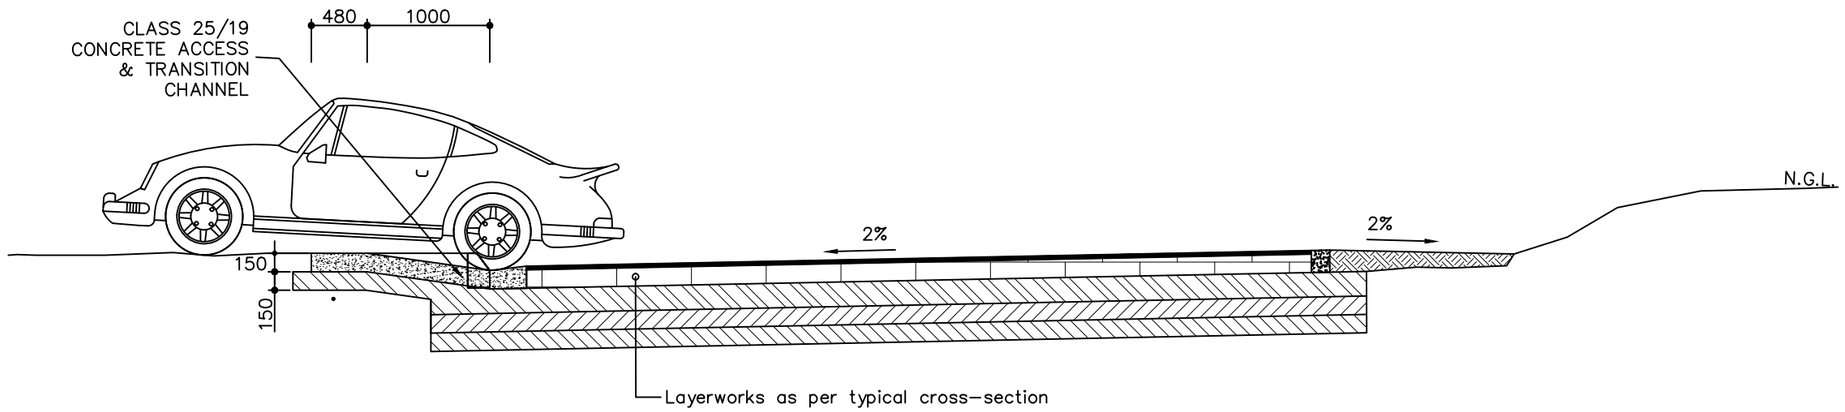

SECTION A-A: TYPICAL ACCESS KERB TRANSITION
N.T.S

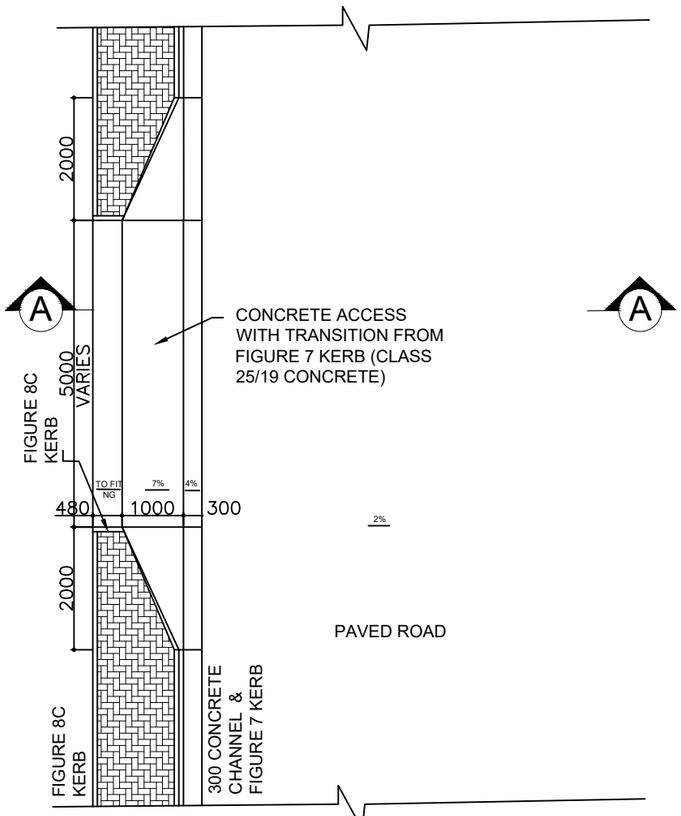

TYPICAL ACCESS: KERB TRANSITION
N.T.S

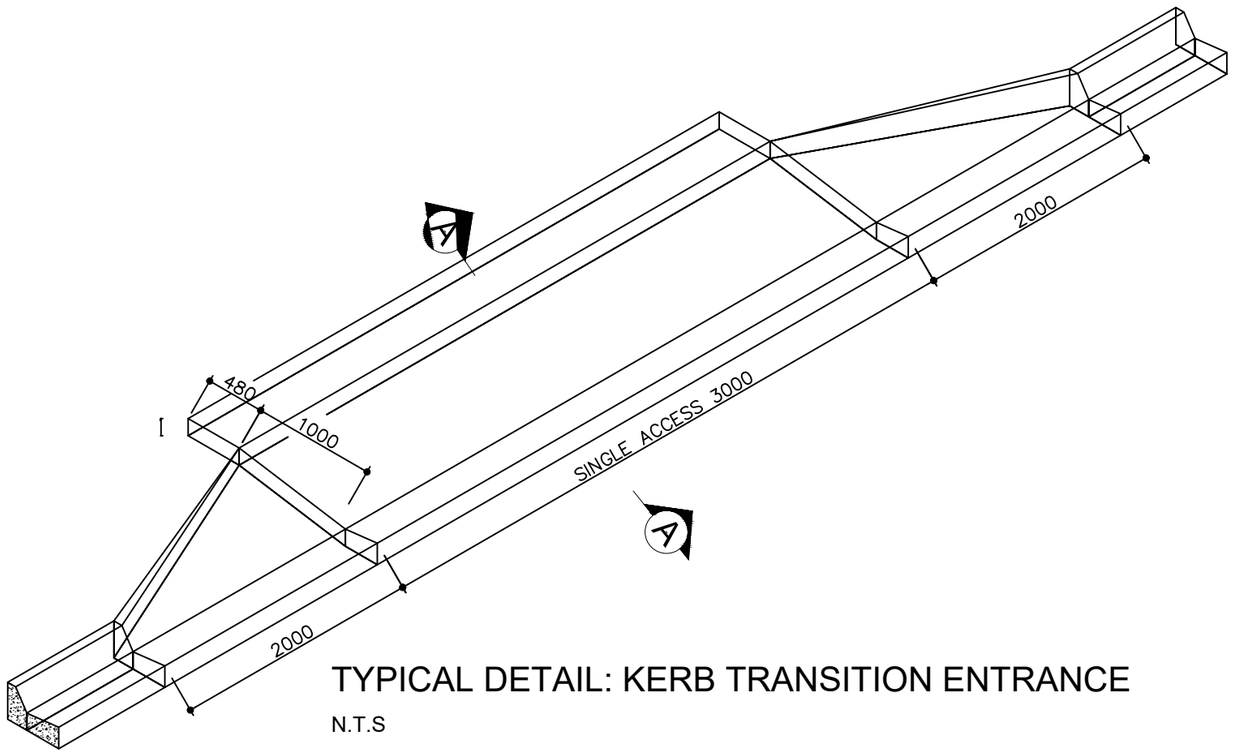

TYPICAL DETAIL: KERB TRANSITION ENTRANCE
N.T.S

NOTES

BREEDE VALLEY
MUNICIPALITY - MUNISPALITEIT - UMASIPALA

BREEDE VALLEI MUNICPALITY

CLIENT ACCEPTANCE

SIGNATURE	
NAME	
DESIGNATION	
DATE	

THIS ACCEPTANCE IS FOR PROCEDURAL AND ADMINISTRATIVE REVIEW PURPOSES ONLY AND DOES NOT ATTRACT LEGAL LIABILITY

QUANTRA
CONSULTING SA (PTY) LTD
Reg No. 2015 / 34007 / 07

103 Maranatha Street
Mossel Bay Golf Estate
044 690 4417
kuun@quantra.co.za

CONSULTANT APPROVAL

SIGNATURE	
NAME	
Prof. Reg. No.	
DATE	

THE ABOVE SIGNATURE CERTIFIES THAT THE DESIGNER AND CHECKER HAVE CONSENTED TO THEIR NAMES BEING INSERTED ON THIS DRAWING AND THAT THEY HAVE SEEN AND APPROVED THE DRAWING.

CHECKED BY

NAME	C KUUN
Prof. Reg. No.	980767

DESIGNED BY

NAME	C KUUN
Prof. Reg. No.	980767

NO	DESCRIPTION	DATE	BY

REVISIONS

Client
BREEDE VALLEI MUNICIPALITY

Contract
UPGRADE OF GRAVEL ROADS
AT ZWELETEMBA

Drawing Title
KERB ACCESS TRANSITION

Drawing Scale
Scale 1:100

Drawing No
2021-02A/R900